




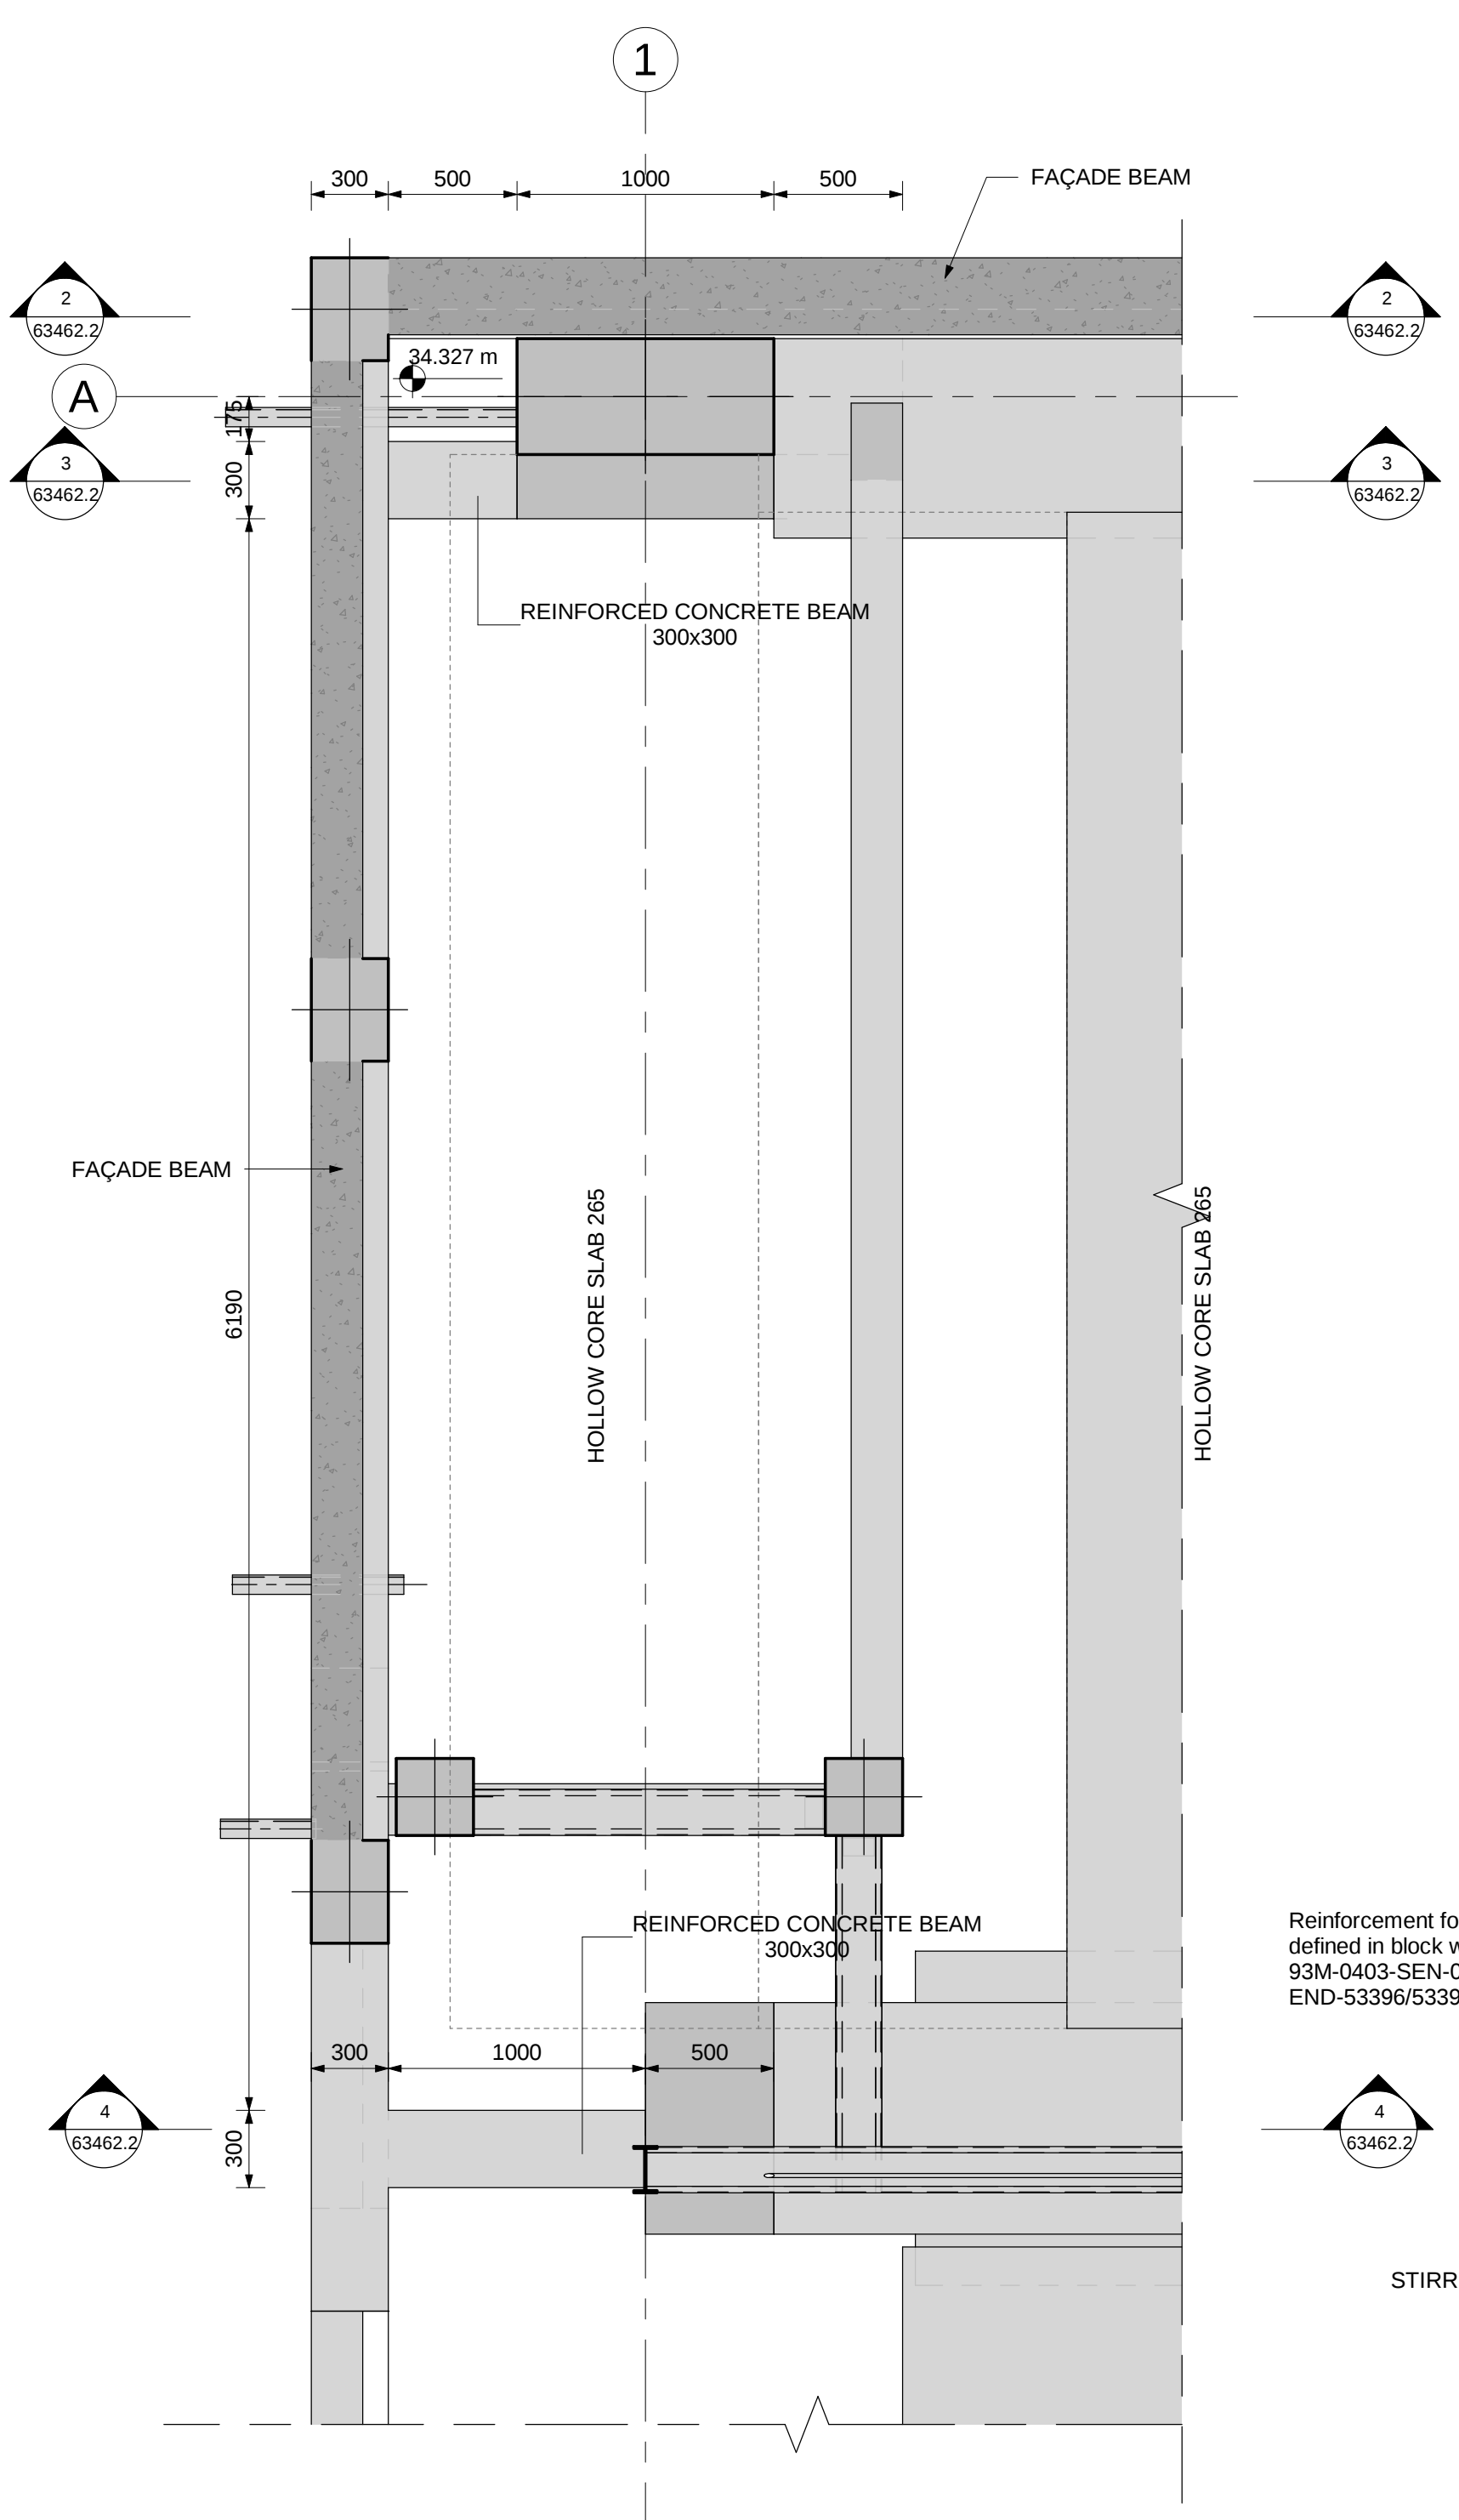


1 HSC SUPPORT PLAN
SCALE 1 : 25

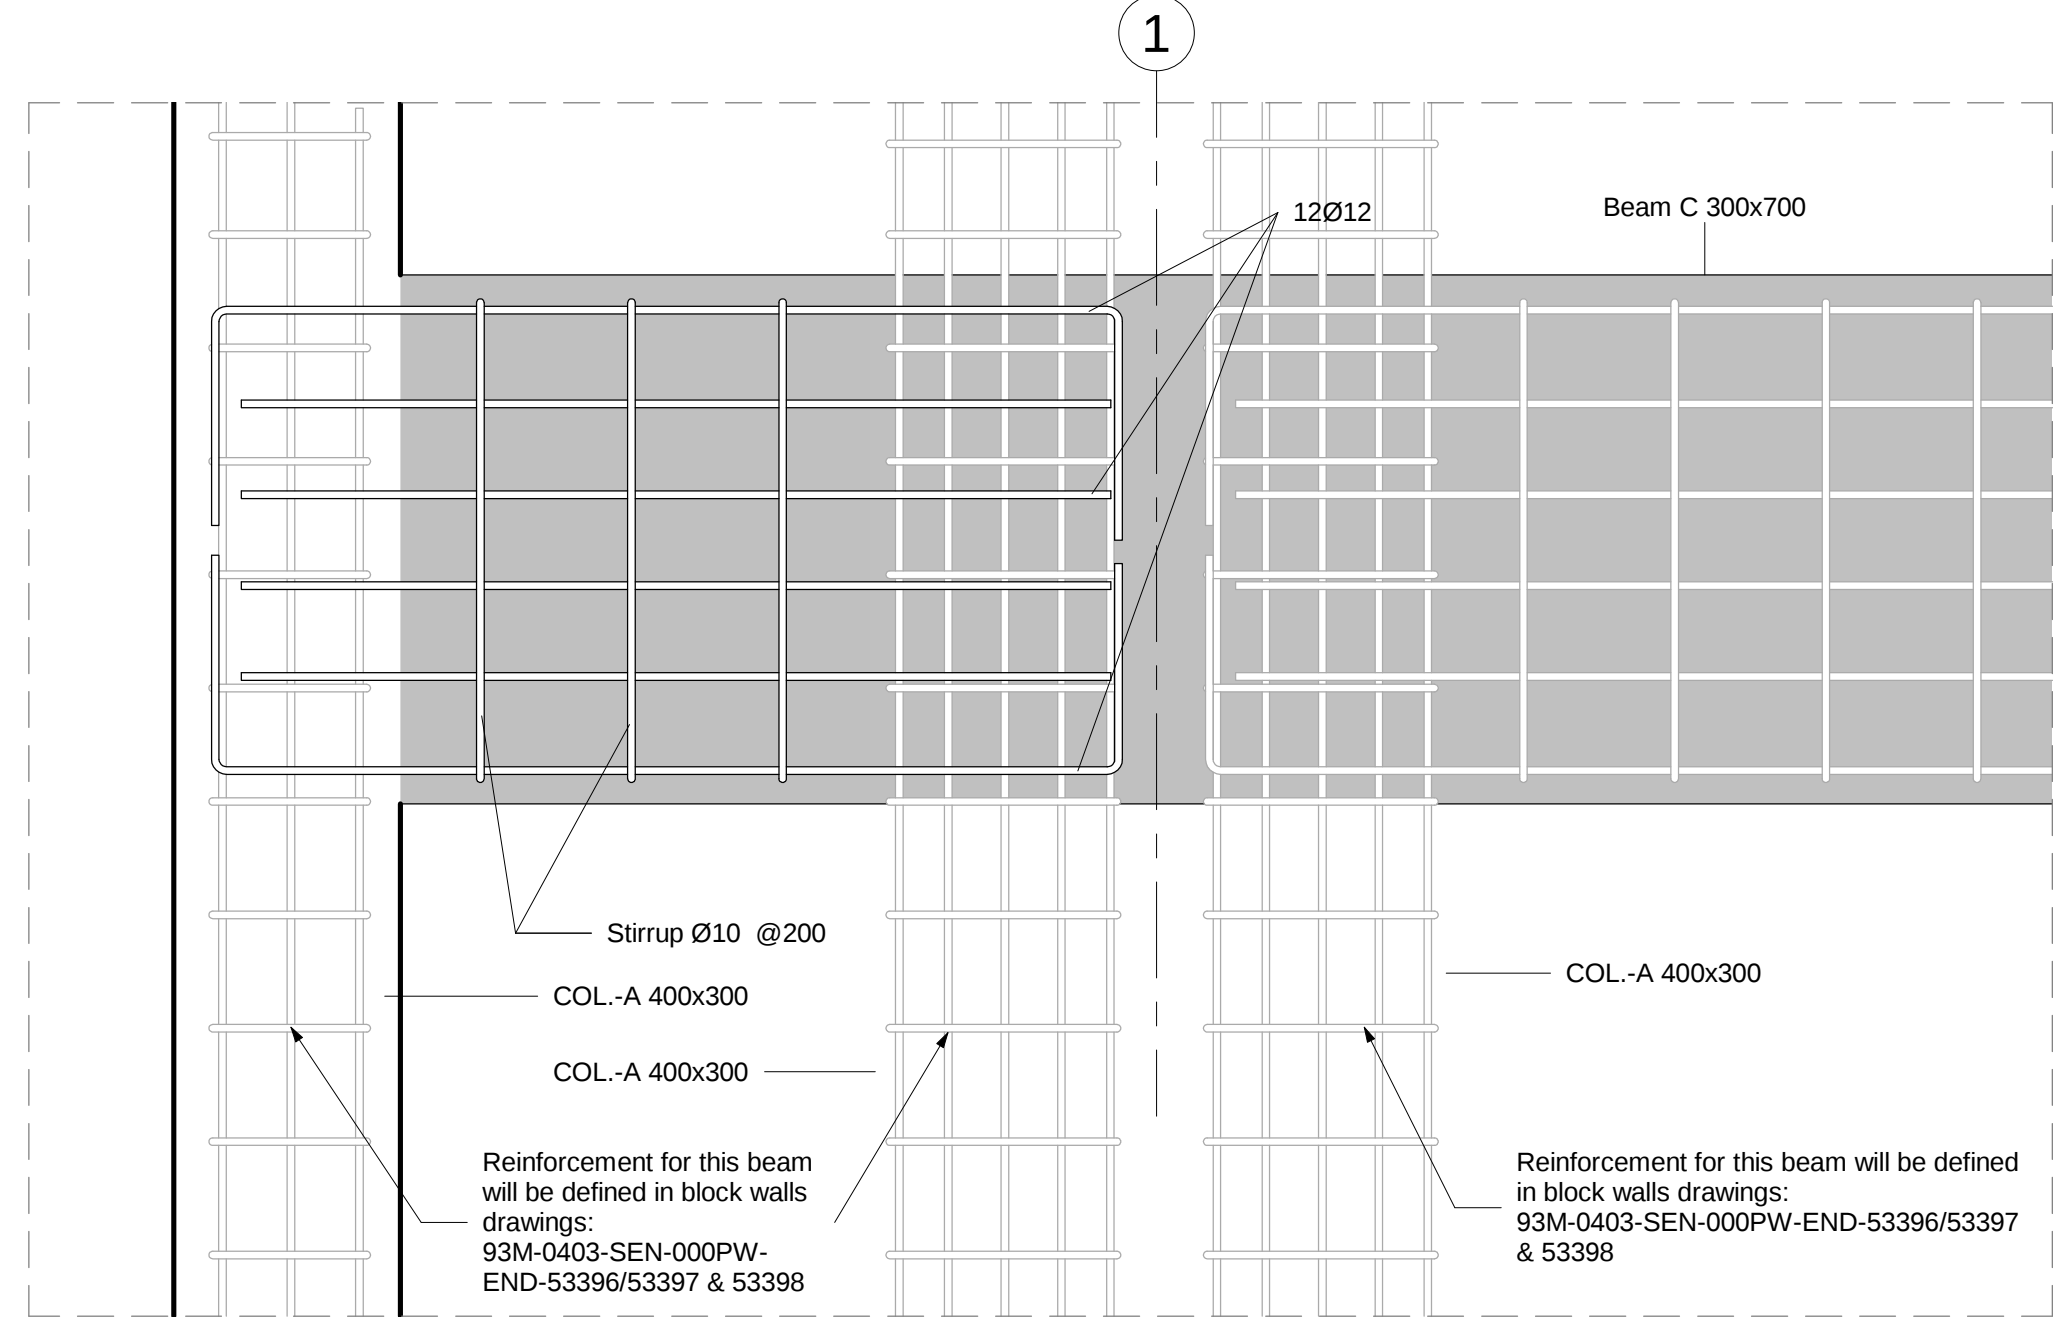


2 SECTION 2-2
SCALE 1 : 10

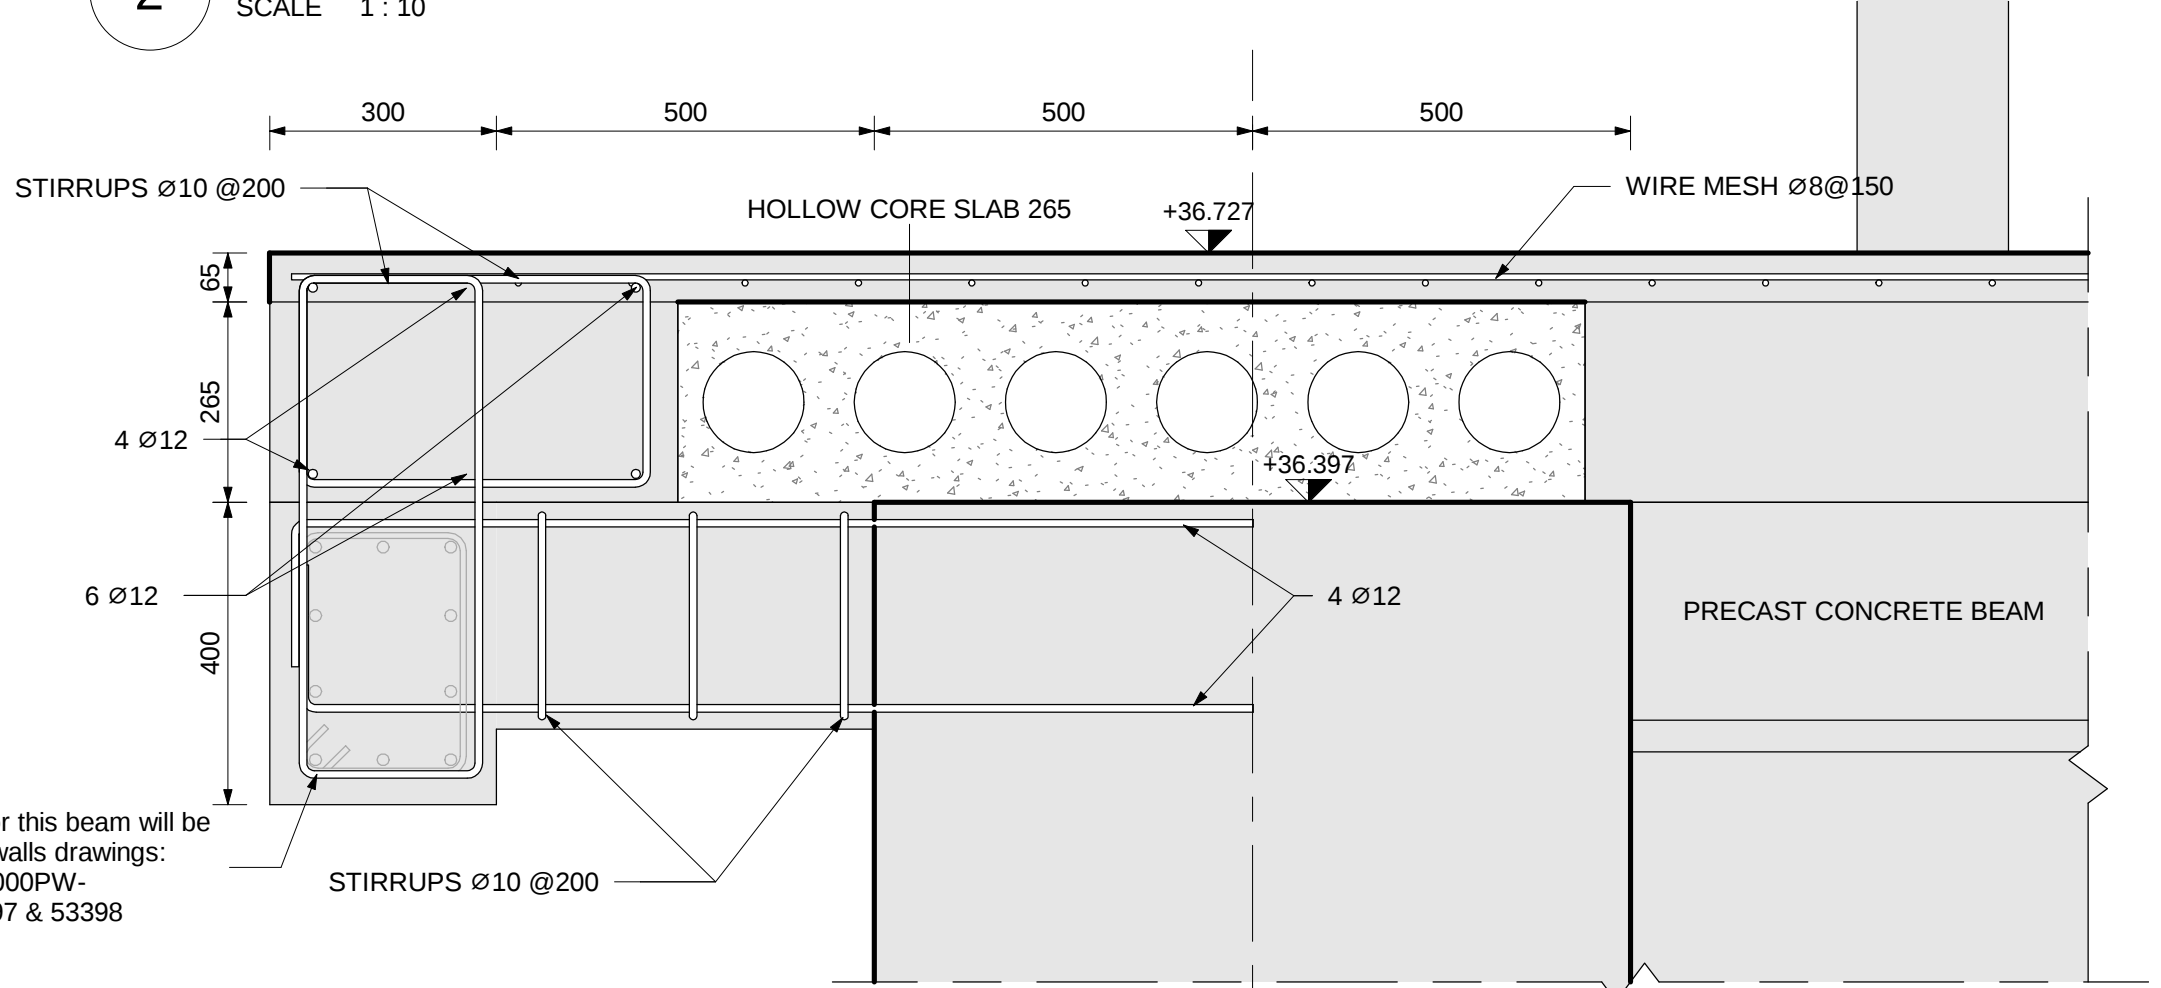


3 SECTION 3-3
SCALE 1 : 10

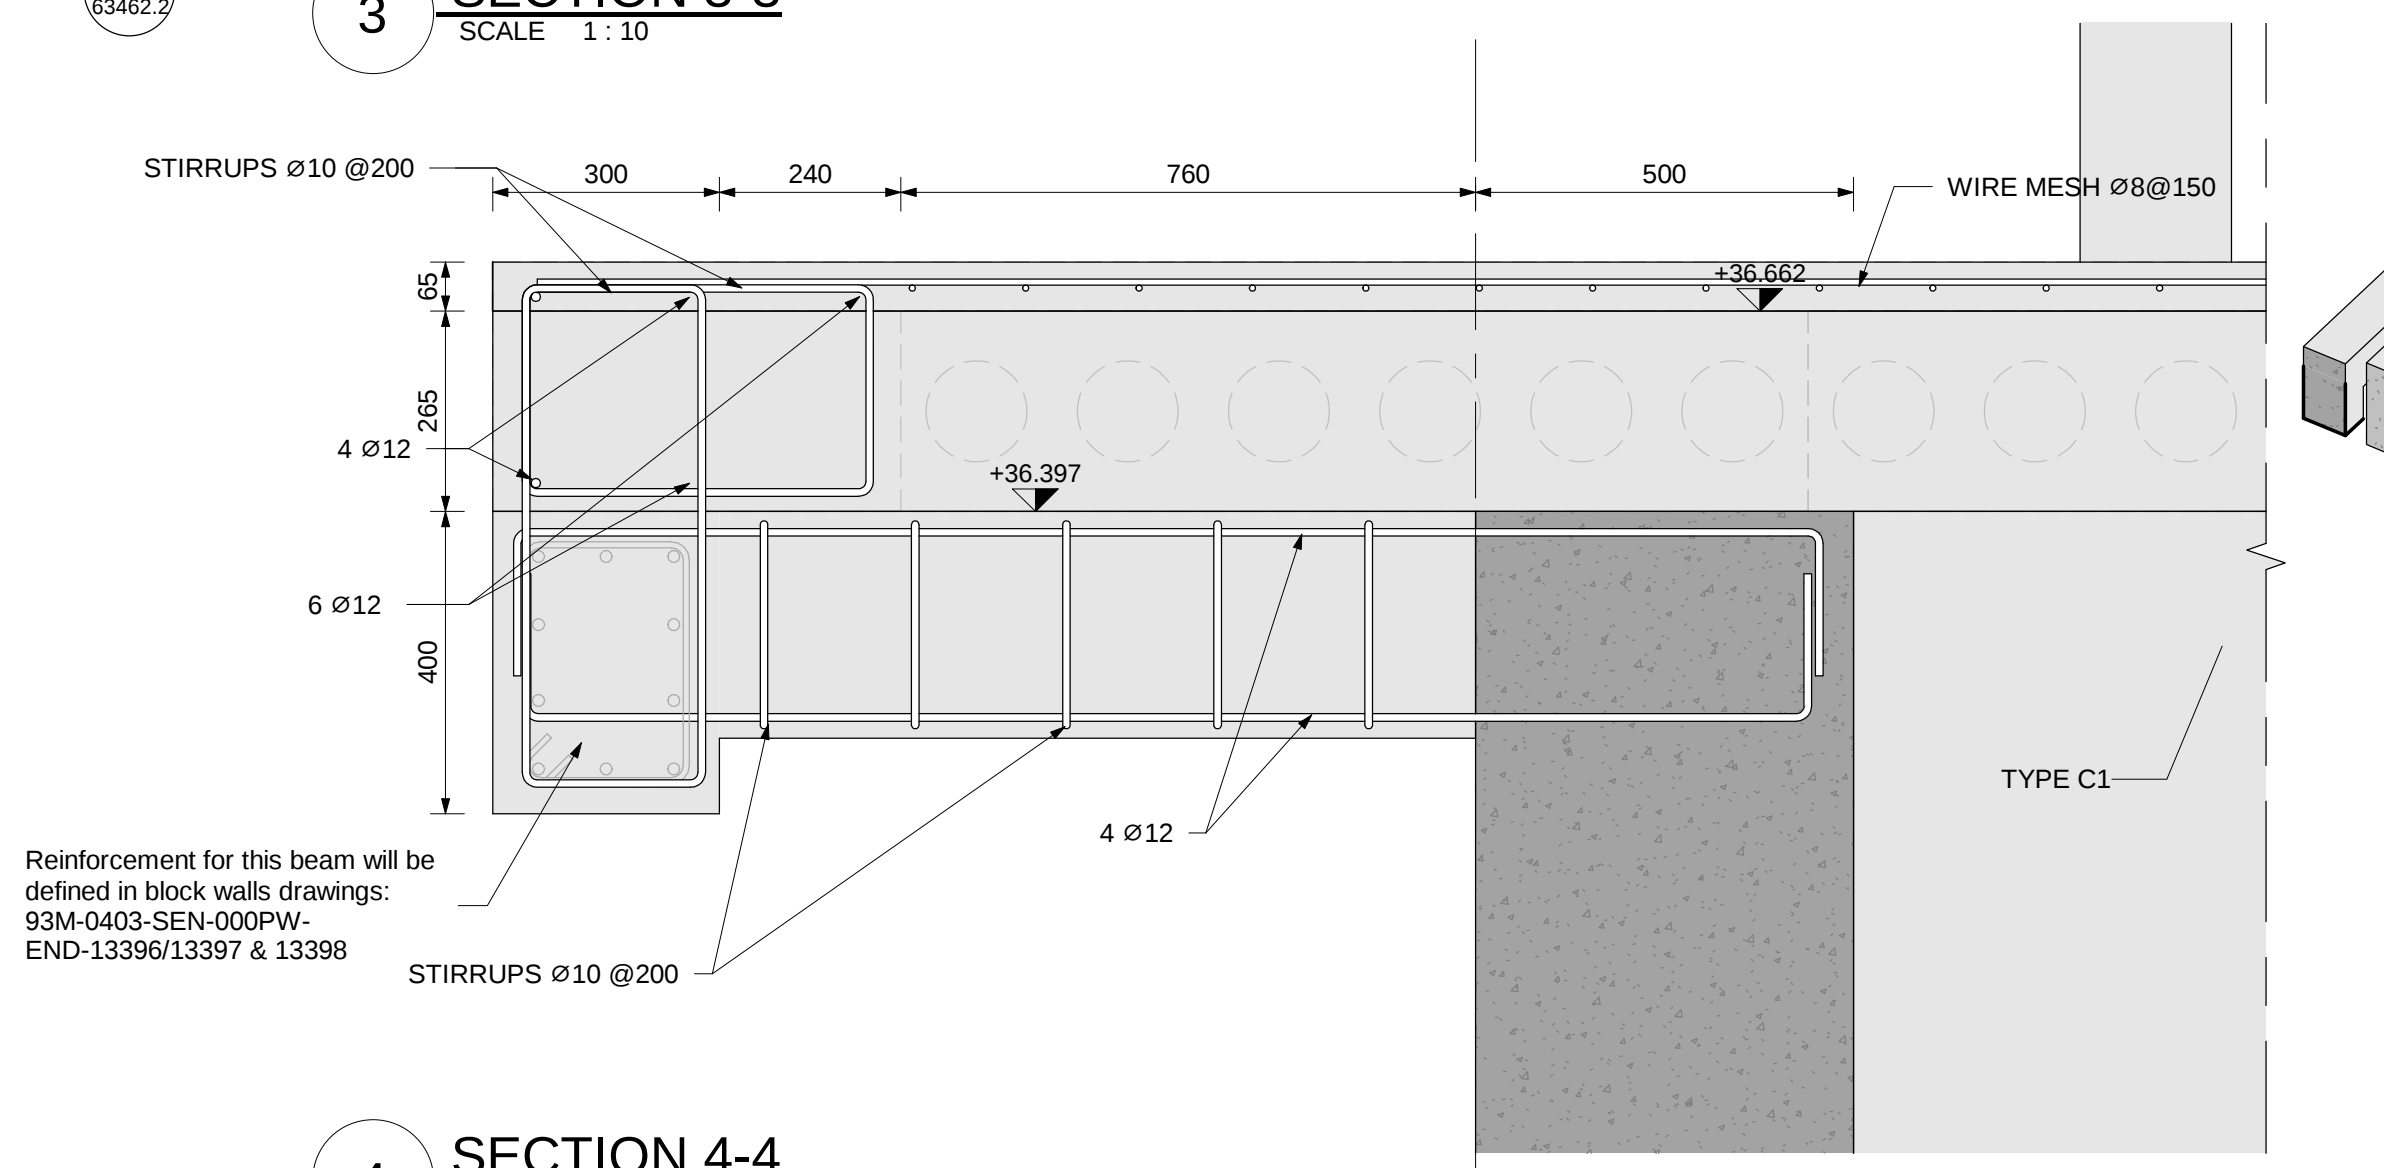

4 SECTION 4-4
SCALE 1 : 10

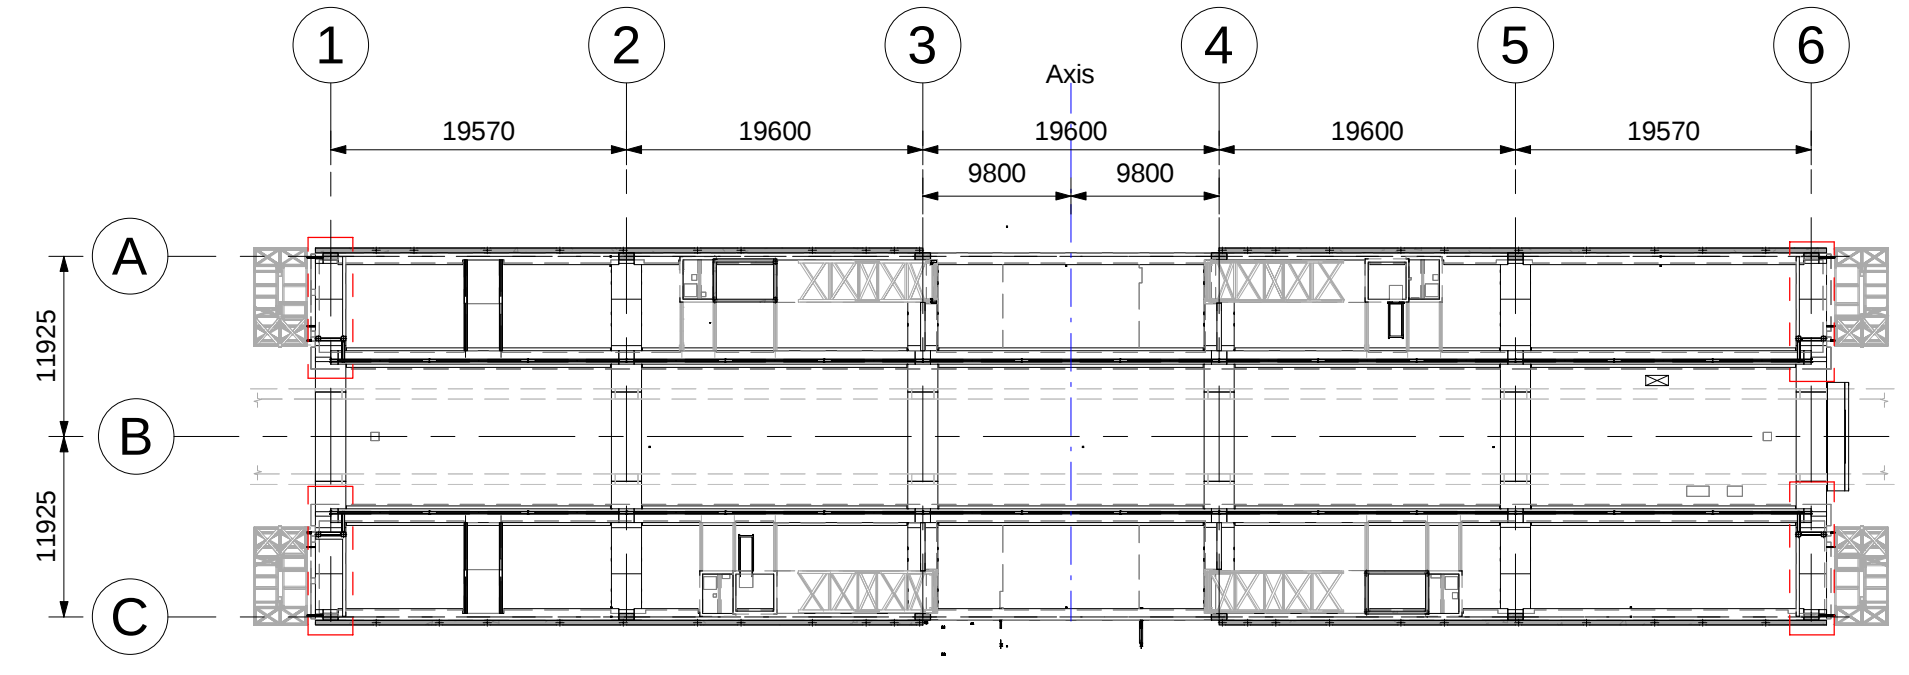

KEY PLAN PLATFORM LEVEL
SCALE: 1 : 500

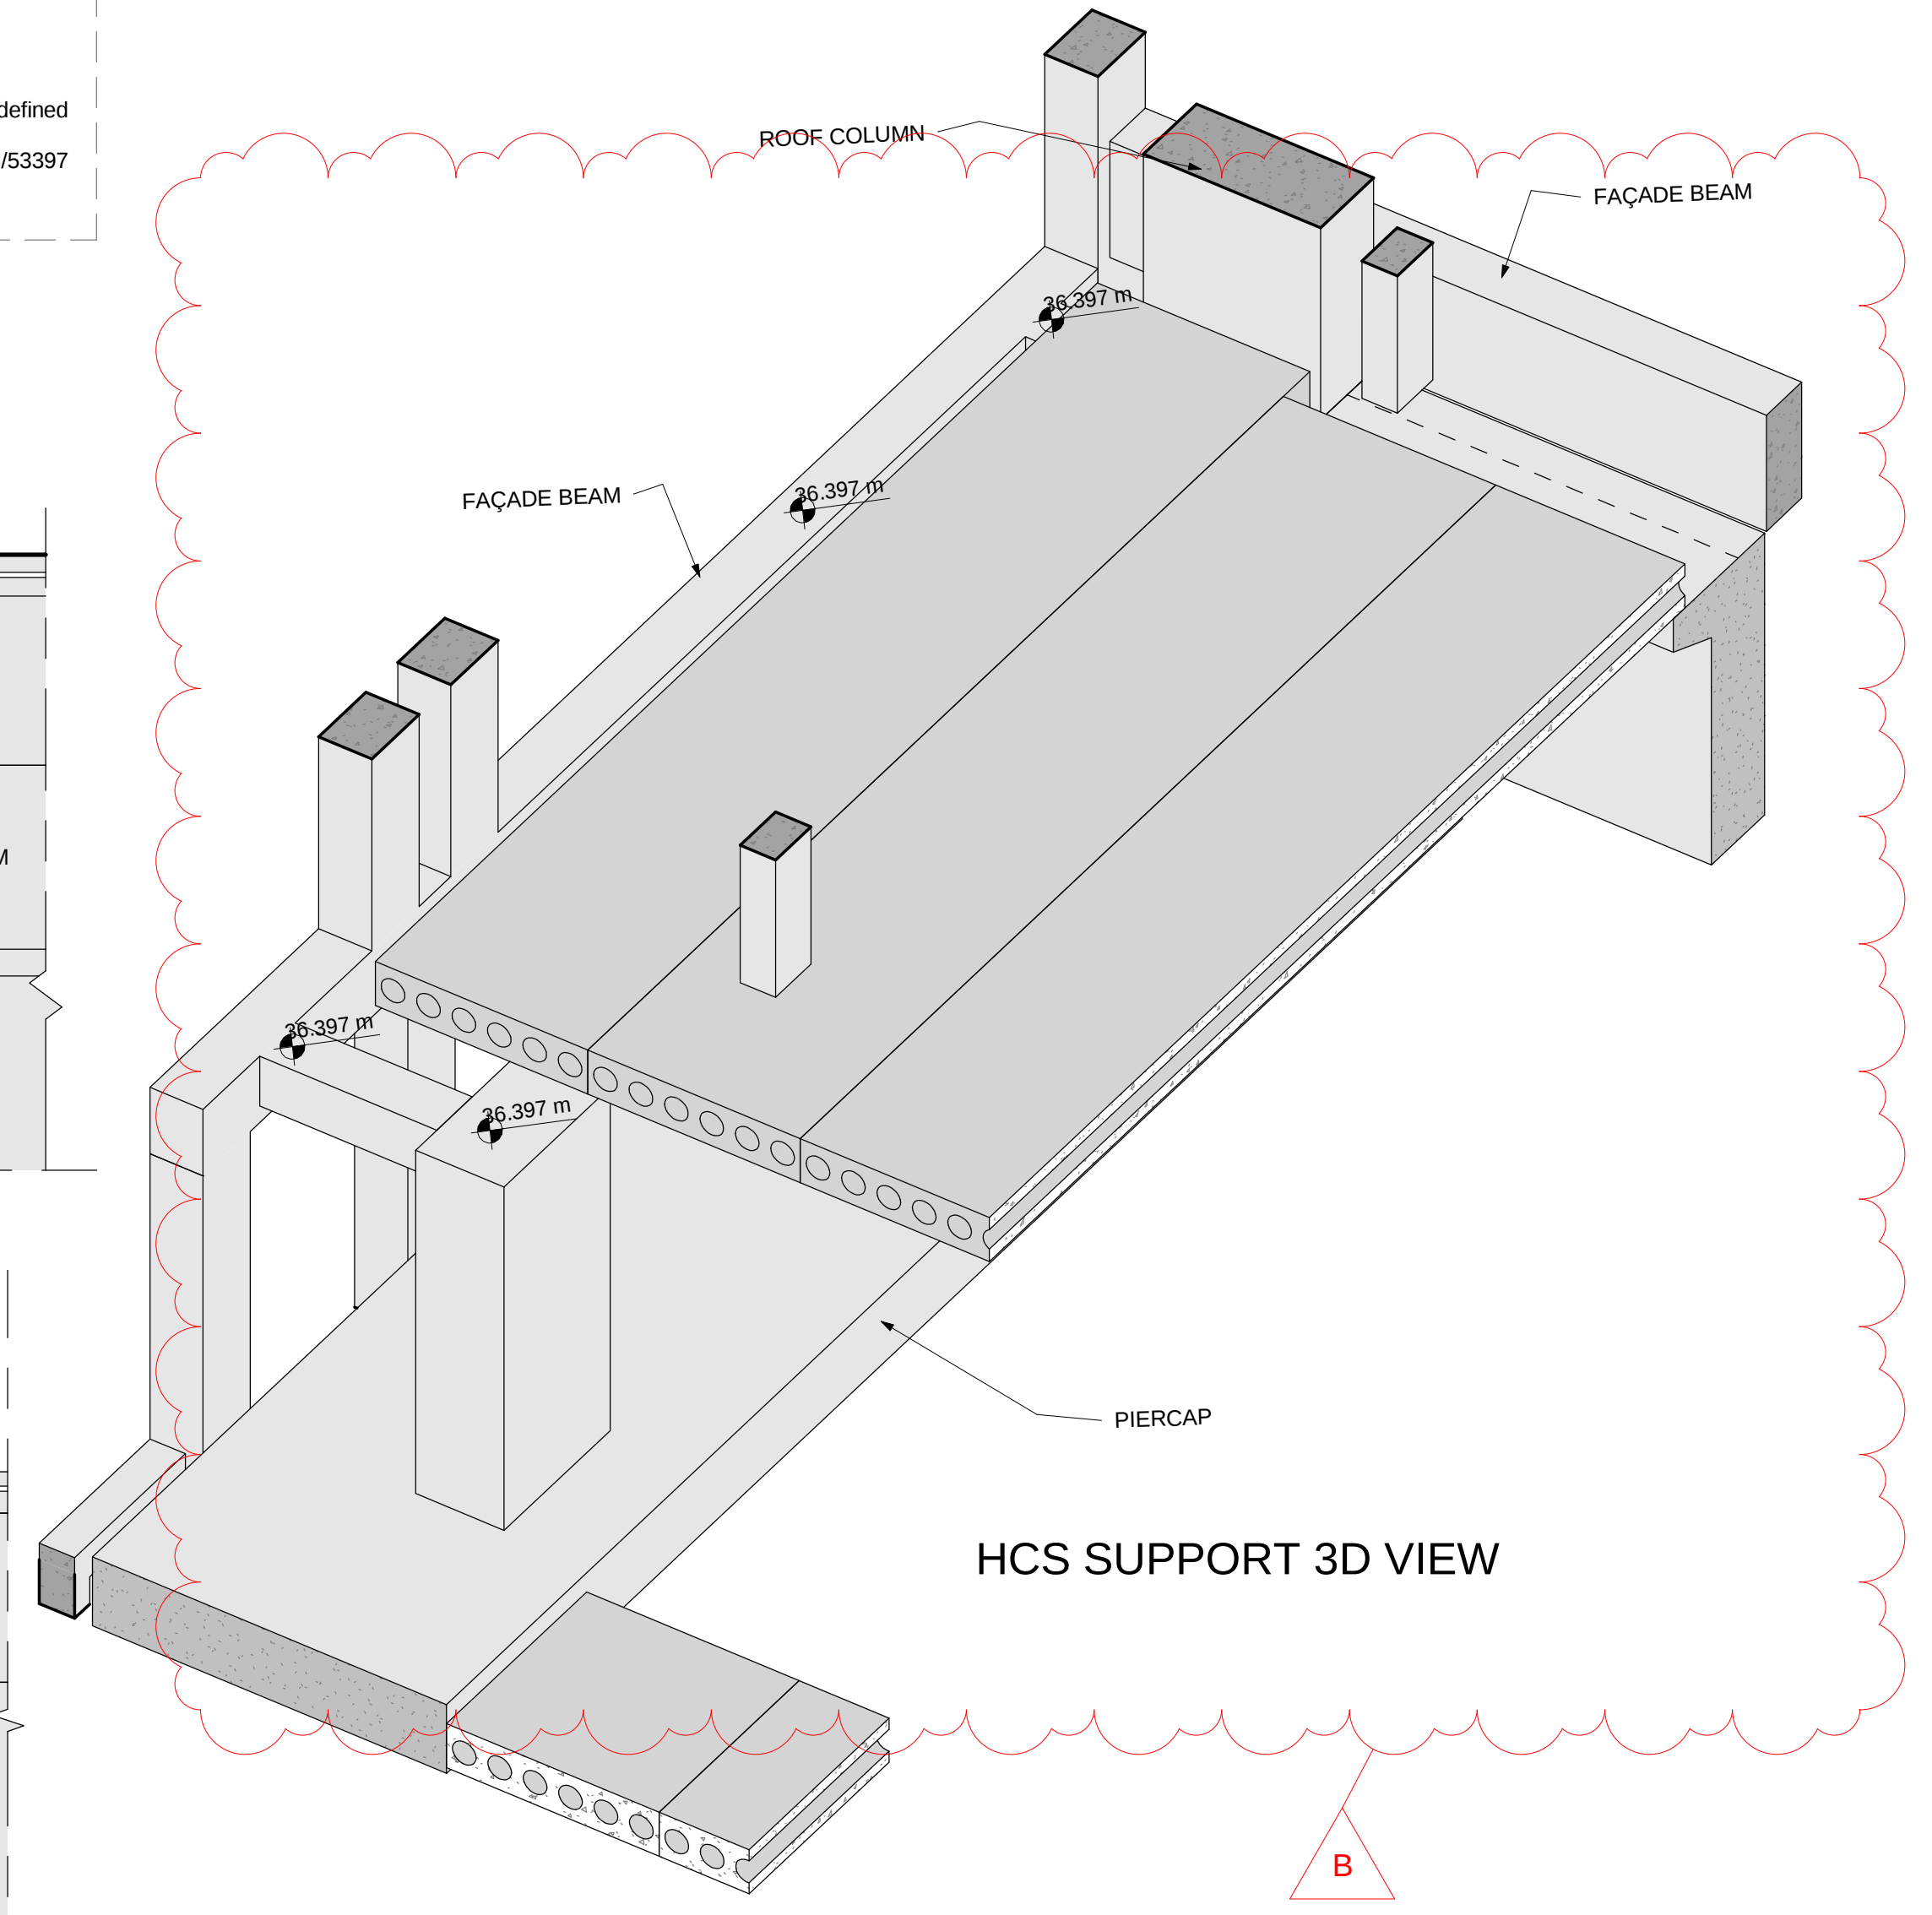

HCS SUPPORT 3D VIEW

NOTES :	REFERENCE DRAWINGS :	6TH OF OCTOBER CITY RAIL TRANSIT MONORAIL & NEW CAPITAL CITY RAIL TRANSIT MONORAIL وزارة النقل MINISTRY OF TRANSPORT The Authority HILL Hill International Authority Consultant ORASCOM CONSTRUCTION El Shorouk Contractors Main Contractor BOMBARDIER SENER SHAKER CONSULTANCY GROUP Designer <td colspan="2">KEY PLAN :</td> <td colspan="2">ORIGINAL FORMAT : A1</td> <td colspan="2">DATE : 2024/07/20</td> <td colspan="6">DRAWING TITLE : DETAILED DESIGN - STATION PROTOTYPE 03 - 60L-12 ADAPTED FOR CASE OF ADJACENT SWITCH-GWB CL 5.6m PLATFORM LEVEL. HOLLOW CORE SLAB STRUCTURAL SUPPORT (II)</td> <td colspan="2">Page: 2 of 2</td>			KEY PLAN :		ORIGINAL FORMAT : A1		DATE : 2024/07/20		DRAWING TITLE : DETAILED DESIGN - STATION PROTOTYPE 03 - 60L-12 ADAPTED FOR CASE OF ADJACENT SWITCH-GWB CL 5.6m PLATFORM LEVEL. HOLLOW CORE SLAB STRUCTURAL SUPPORT (II)						Page: 2 of 2			
					SCALE : As indicated		PURPOSE OF ISSUE : FOR APPROVAL						Project Code	Rubric	Initiator	Lot	Sub_Type	Number	Revision	